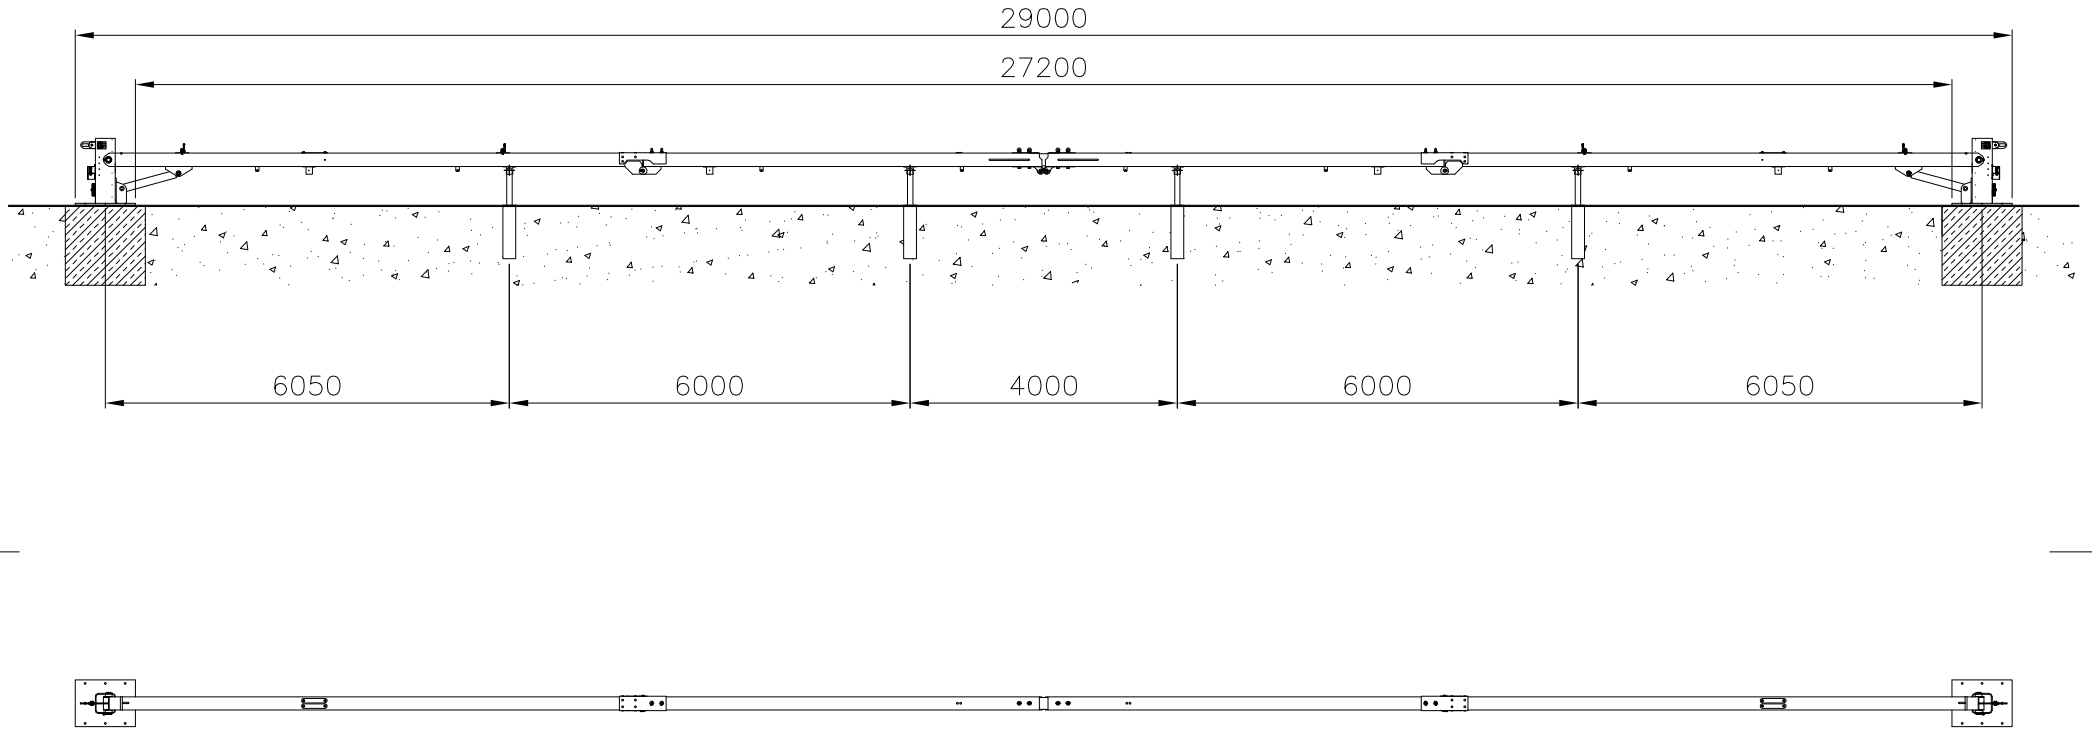

Force Nordic AB Innovations for Safer Roads	Scale 1:80		Date	Name	Signature
	Material —	Design	06.2025	D.Palkowski	
		Checked	06.2025	M.Piechnik	
	Amount —	Approved	06.2025	F.Zachariassen	
		Change a*			
		b*			
		c*			
Drawing name Via Gate	Mass —	d*			
		AutoCAD		Change drawing No	
FN Archive index	Number of drawing FN/D/078	Sheet No		Substituted by	
		Amount			
FORCE NORDIC AB					